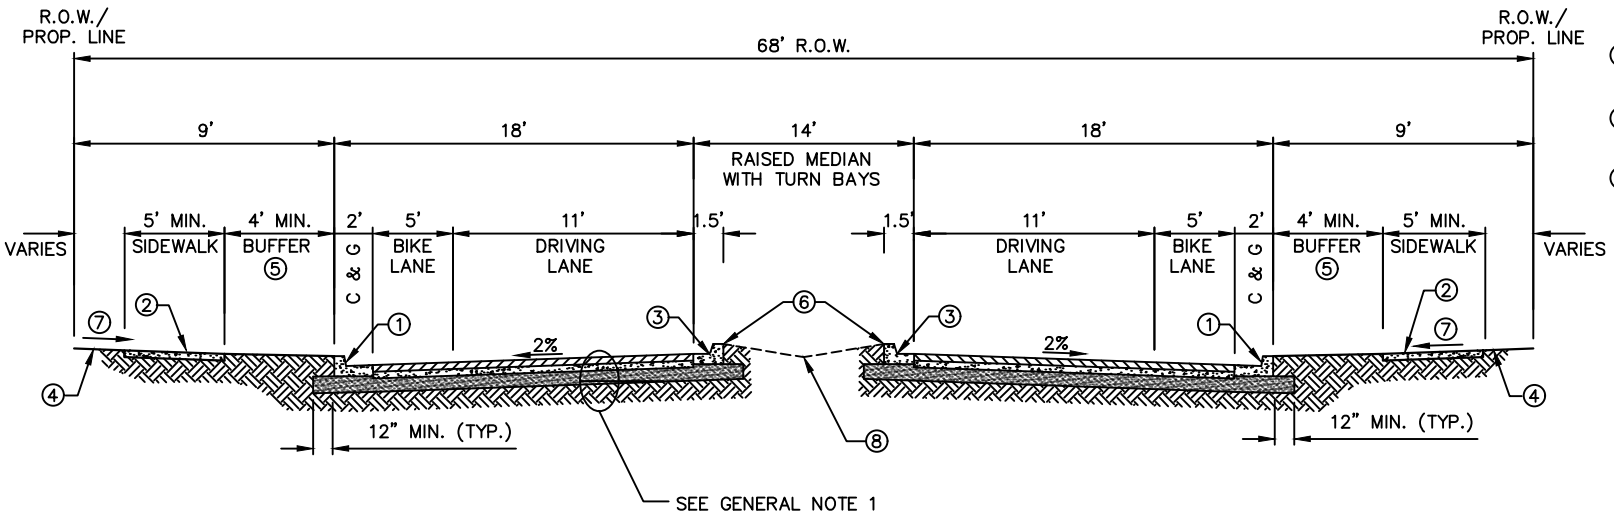

TYPICAL STREET SECTION – COLLECTOR STREET

GENERAL NOTES:

1. ALL WORK IN PUBLIC RIGHT–OF–WAY SHALL BE CONSTRUCTED BY A LICENSED CONTRACTOR AND REQUIRES A PERMIT AND APPROVAL BY THE CITY.
2. PAVEMENT SECTION IN ACCORDANCE WITH STANDARD DRAWING OR APPROVED PAVEMENT DESIGN PER DWG. NO. PS–01.

KEYED NOTES:

① 8" CURB & GUTTER. SEE DWG. CG–01.

② 4" THICK CONCRETE SIDEWALK. SEE DWG. DW–02.

③ MEDIAN CURB & GUTTER, SEE DWG. CG–01.

④ WHERE ROW/PROP. WALL EXISTS OR IS PLANNED, SIDEWALK SHALL BE SETBACK A MINIMUM OF 1' FROM THE FACE OF WALL. AN APPROVED WEED FREE SURFACE SHALL BE PROVIDED WITHIN THE 1' SETBACK AREA. ACCEPTABLE WEED FREE SURFACES INCLUDE:

a. 4" THICK CONCRETE (WIDENED SIDEWALK)

b. GROUTED CONC., BRICK, OR STONE PAVERS (TYPE TO BE APPROVED BY THE CITY)

c. 4" THICK COMPACTED CRUSHER FINES WITH WEED BARRIER FABRIC. COMPACTED WITH HAND ROLLER.

⑤ BUFFER. SEE DWG BF–01

⑥ CONTINUOUS TWO–WAY LEFT TURN LANE MAY BE SUBSTITUTED WITH APPROVAL BY THE CITY.

⑦ 1.5% TYP., 2.0% MAX. SLOPE

⑧ MEDIAN LANDSCAPING, SEE DWG. NO. BF–01.

DATE MODIFIED: JAN 03, 2022

City of Rio Rancho
Department of Public Works

TYPICAL STREET SECTION
COLLECTOR STREET

DWG. NO. TS-02 SEPT 23, 2008